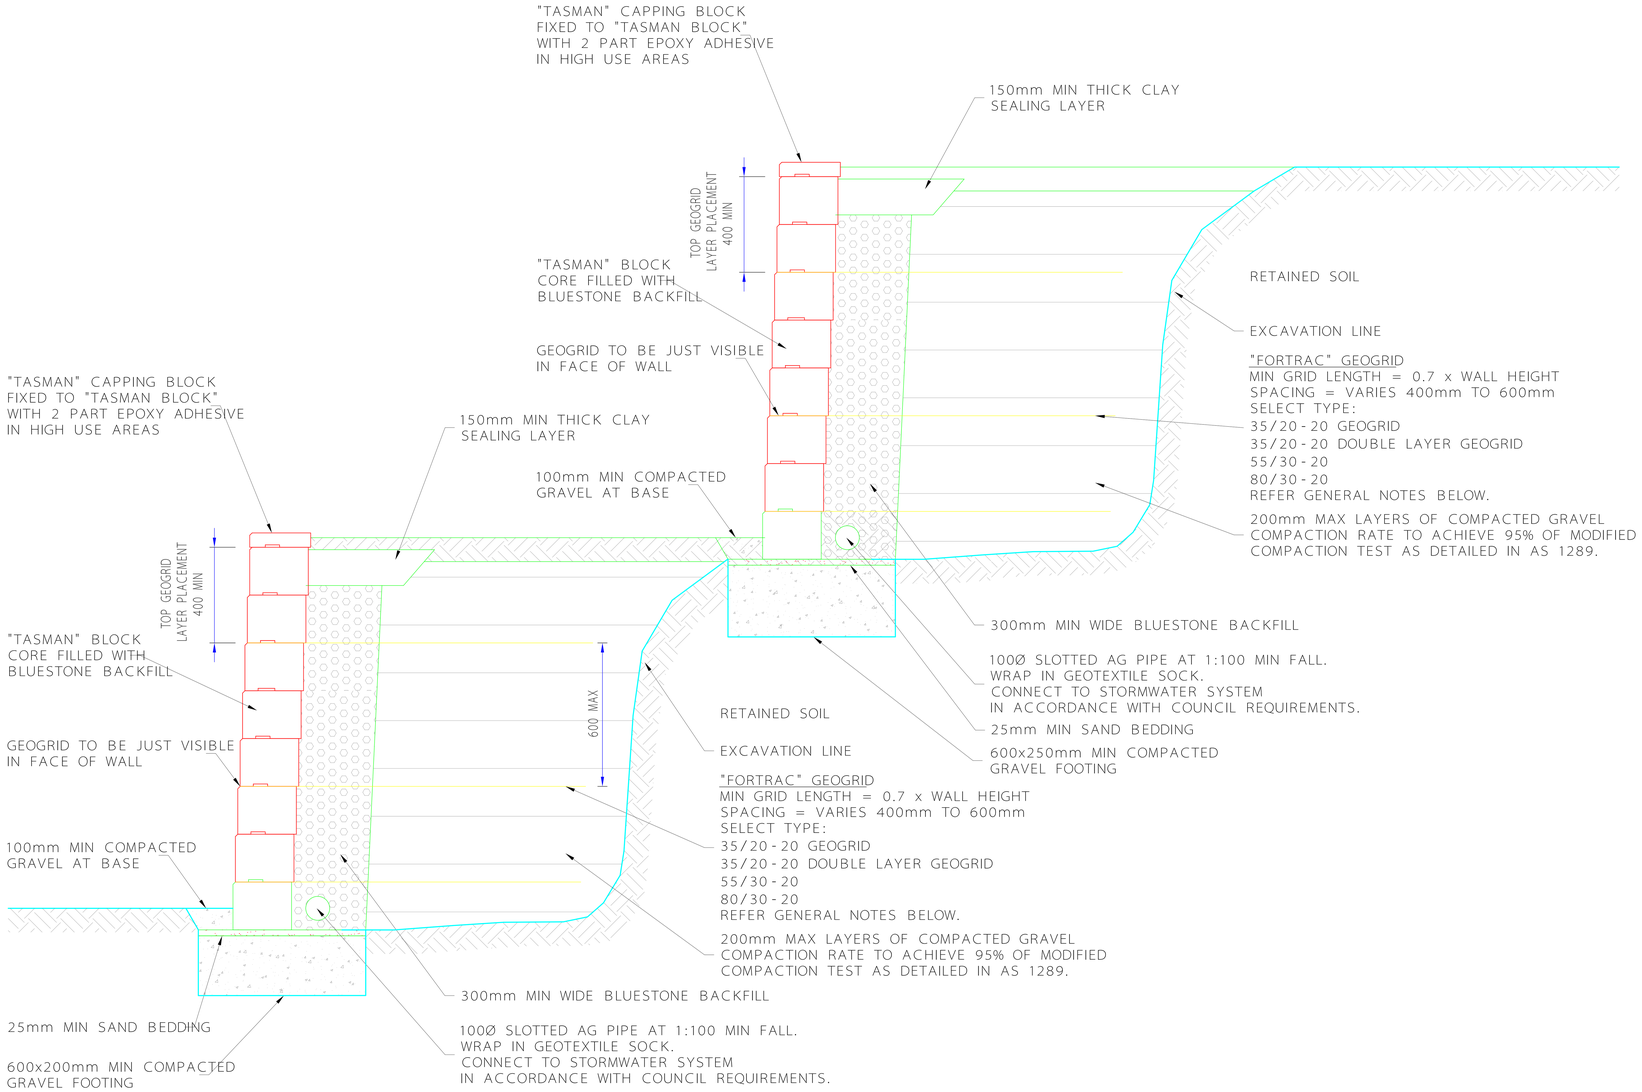

TIERED REINFORCED TASMAN BLOCK RETAINING WALL - LEVEL

SCALE 1:20

GENERAL NOTES:
1. REFER TO "ISLAND BLOCK & PAVING" NORFOLK BLOCK GRAVITY RETAINING WALL SPECIFICATIONS FOR MAXIMUM WALL HEIGHT AND CONSTRUCTION DETAILS.
2. SETBACK OF RETAINING WALLS TO BE DETERMINED BY DESGN ENGINEER.

DISCLAIMER

STANDARD DRAWINGS ARE TYPICAL DETAILS ONLY.
PROFESSIONAL CIVIL / STRUCTURAL ENGINEERS MUST
BE ENGAGED TO DESIGN, CERTIFY AND MODIFY ACCORDINGLY
THE STANDARD RETAINING WALL DRAWINGS BASED ON SITE
SPECIFIC REQUIREMENTS SUCH AS RETAINED SOIL BACKSLOPE,
SURCHARGES AND SOIL PROPERTIES.

GEOGRID TYPE, LENGTH AND SPACING IS TO BE DESIGNED, CERTIFIED
AND MODIFIED ACCORDINGLY BY THE ENGINEER.

DESIGN SOFTWARE IS AVAILABLE ON REQUEST FROM THE MANUFACTURER.